


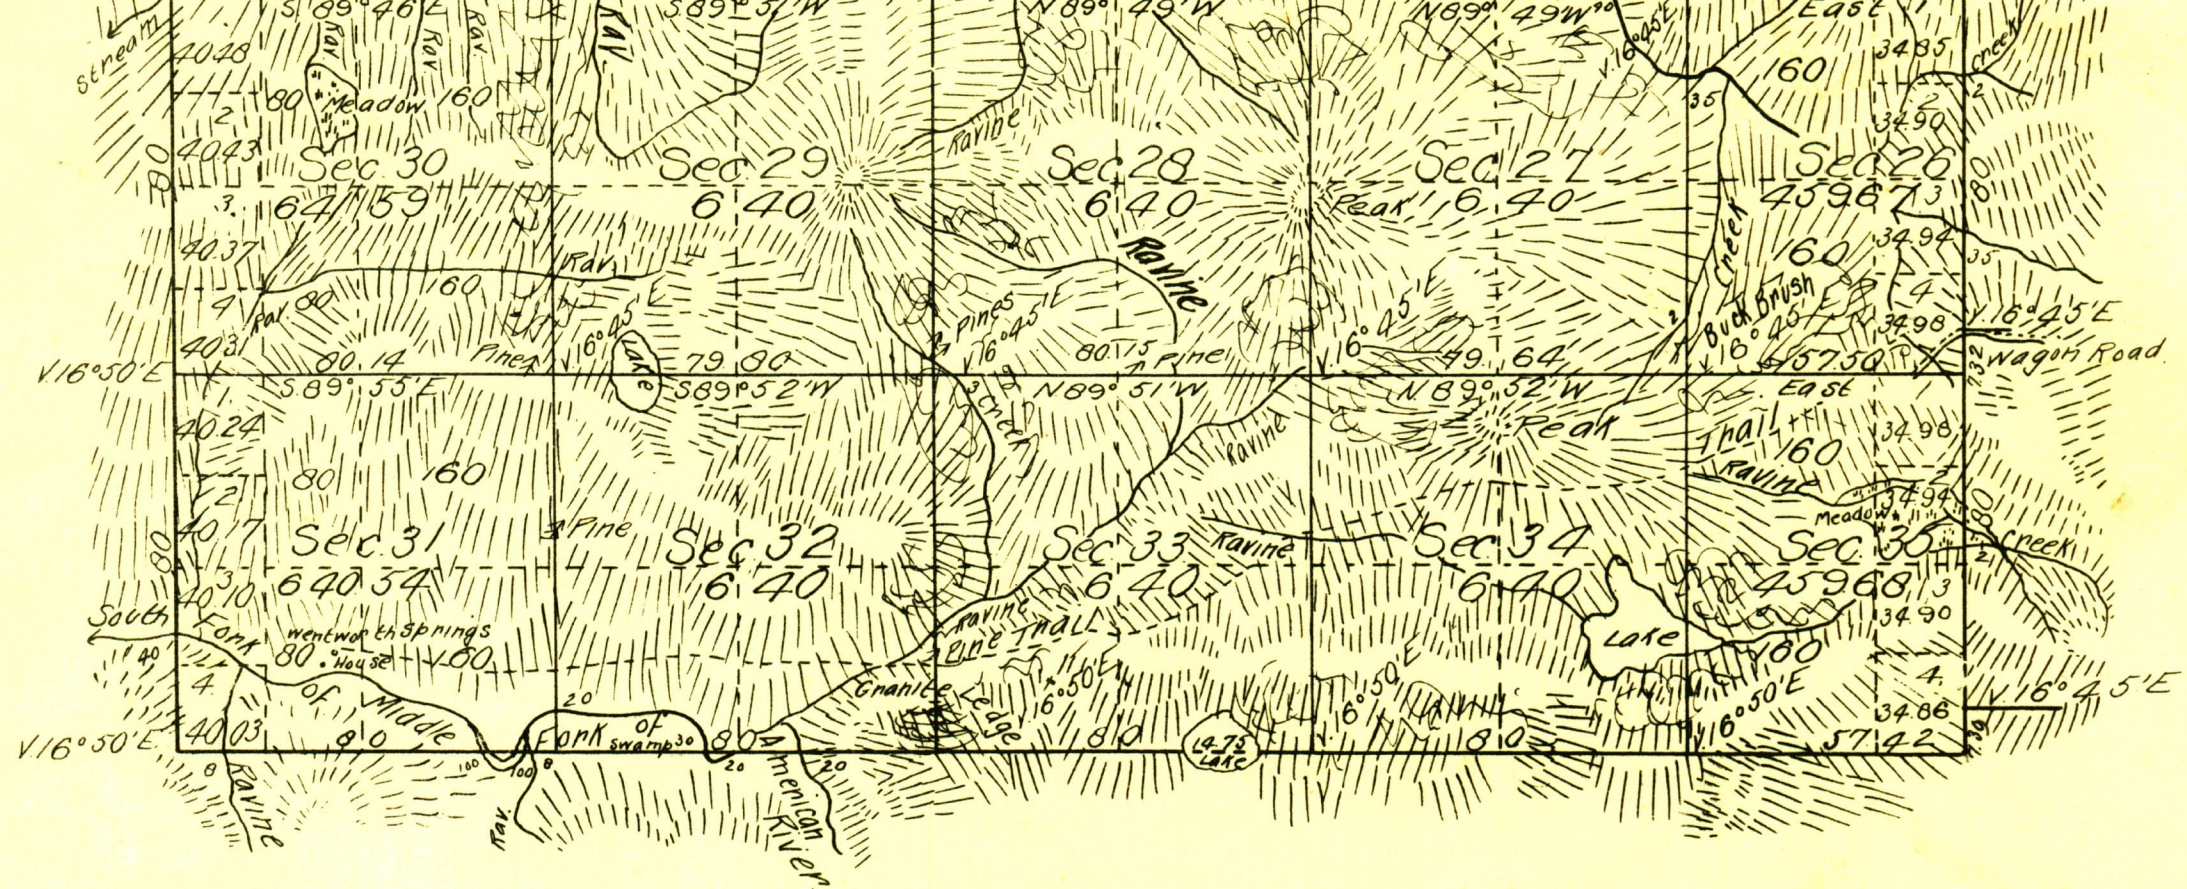

Surveys Designated	By whom surveyed	Date of Contract	Amount of Surveys	When surveyed	Mean Decl ^y
Part of W. Bdy. of Tp. & offset line	J. R. Glover	Sept. 18 th 1875		1876	16° 45' East
South " " "	L. D. Bond	July 10 th 1877		1878	
Part of W " " " resurveyed	C. F. Putnam	Jan'y 6 th 1882	3 M. 15.40 Ch. 5.00 LKS	1883	
" " " " "	"	"	2 " 40 " 00 "	"	
South " " " resurveyed	"	"	4 " 57 " 42 "	"	
North & East Bdy of Township	"	"	10 " 56 " 90 "	"	16° 45' East
Section Lines	"	"	47 " 48 " 26 "	"	
Connecting Lines.	"	"	43 " 84 "	October 5 th 1883	

The above Map of Township N. 14 North, Range N. 15 East, Mount Diablo Meridian is strictly conformable to the field notes of the surveys thereon on file in this Office which have been examined and approved.

U. S. Surveyor General's Office,
San Francisco, California,
April 10th 1885.

C. V. Brown
U. S. Surv. Gen'l Cal.

DEPARTMENT OF THE INTERIOR,
GENERAL LAND OFFICE,

Washington, D. C. *Sept. 11, 1907*

I hereby certify that this is a true copy
of the plat of official survey of the lands